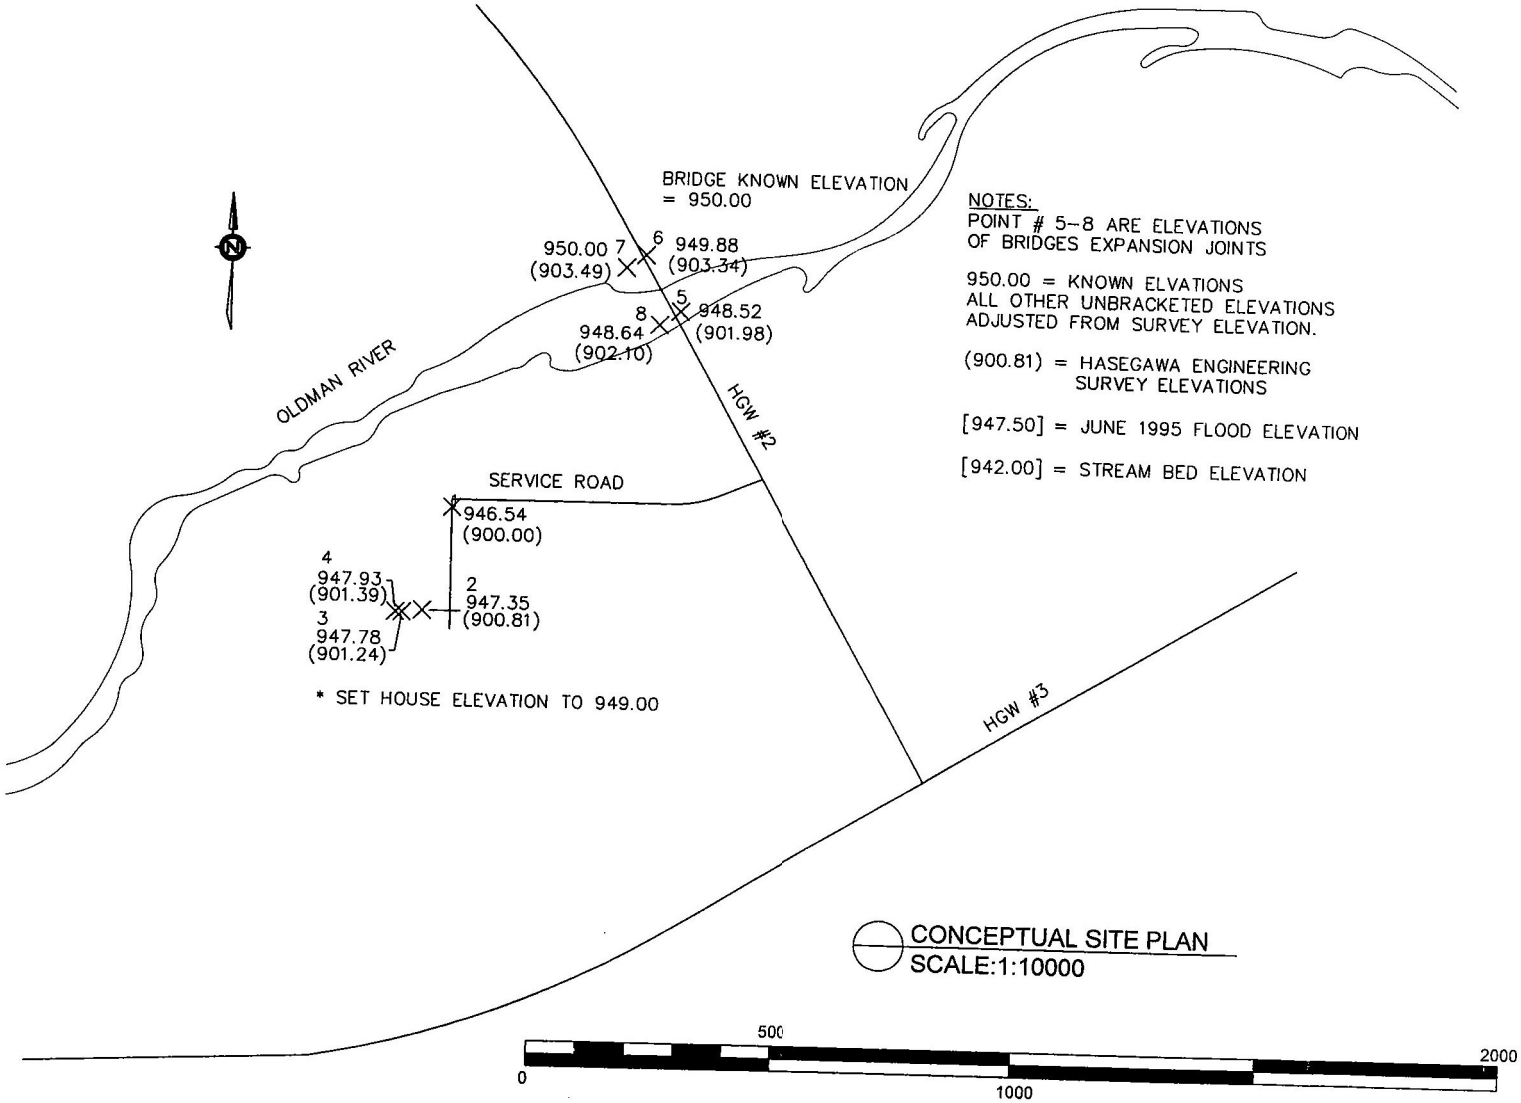

NOTES:
POINT # 5–8 ARE ELEVATIONS OF BRIDGES EXPANSION JOINTS

950.00 = KNOWN ELVATIONS
ALL OTHER UNBRACKETED ELEVATIONS ADJUSTED FROM SURVEY ELEVATION.

(900.81) = HASEGAWA ENGINEERING SURVEY ELEVATIONS

[947.50] = JUNE 1995 FLOOD ELEVATION

[942.00] = STREAM BED ELEVATION

CONCEPTUAL SITE PLAN
SCALE:1:10000

July 6/07
PROFESSIONAL ENGINEER G. HASEGAWA ALBERTA

Notes:

This is a copyright drawing and shall not be reproduced in any form without written permission of Engineer

Contractor to check and verify all dimensions before construction, any errors and omissions received to Engineer immediately

Drawing not to be used for construction until so approved

Do not scale Drawing

All construction shall be in accordance with the latest code, may it be construction, mechanical, etc. code.

No	Revision	Date	By

Hasegawa Engineering

LETHBRIDGE OFFICE
1220 – 31 Street North
Lethbridge Alberta T1H 5J8
Ph: 328–2686
Fax: 328–2728
email:hasgm@telusplanet.net

CALGARY OFFICE
201,2816–21 Street NE
Calgary Alberta T2E 6Z2
Ph: 250–5261

CLIENT
HENRY SIEMENS

PROJECT TITLE
PLAN 1360E
BLOCK T

DRAWING TITLE
SURVEY DRAWING

DESIGN HE	PROJECT NO 07126
DRAWN DPB	SCALE 1:10,000
CHECKED HE	
APPROVED HE	SHEET NO 1
DATE JULY 6, 2007	